



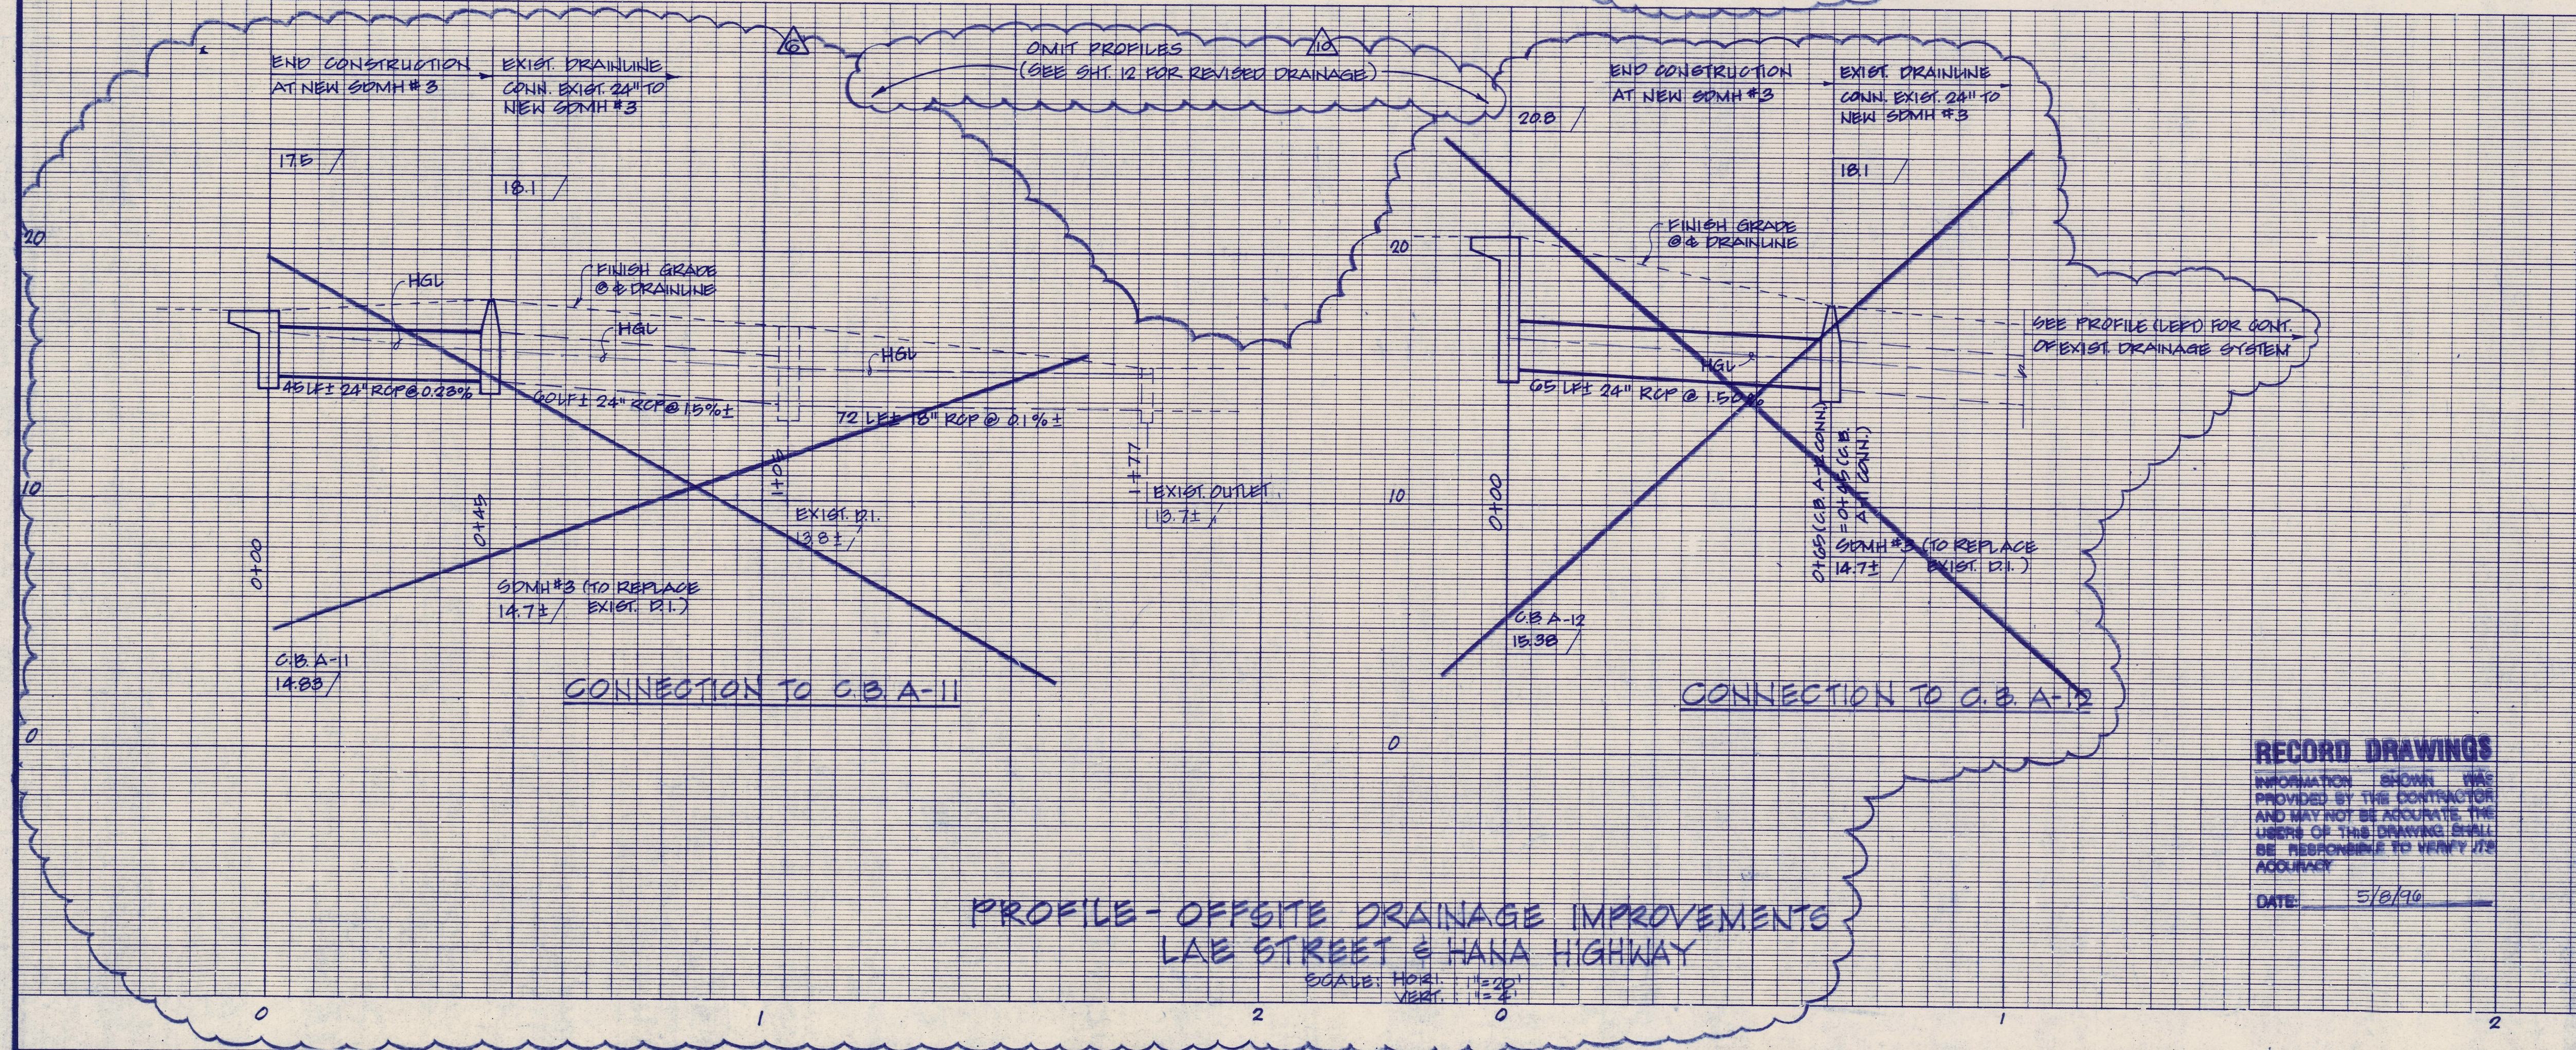

DATE: 12/22/04
SCALE: AS SHOWN
DESIGN BY: E.M.M.I.
DRAWN BY: N.M.
CHECKED BY: BRT

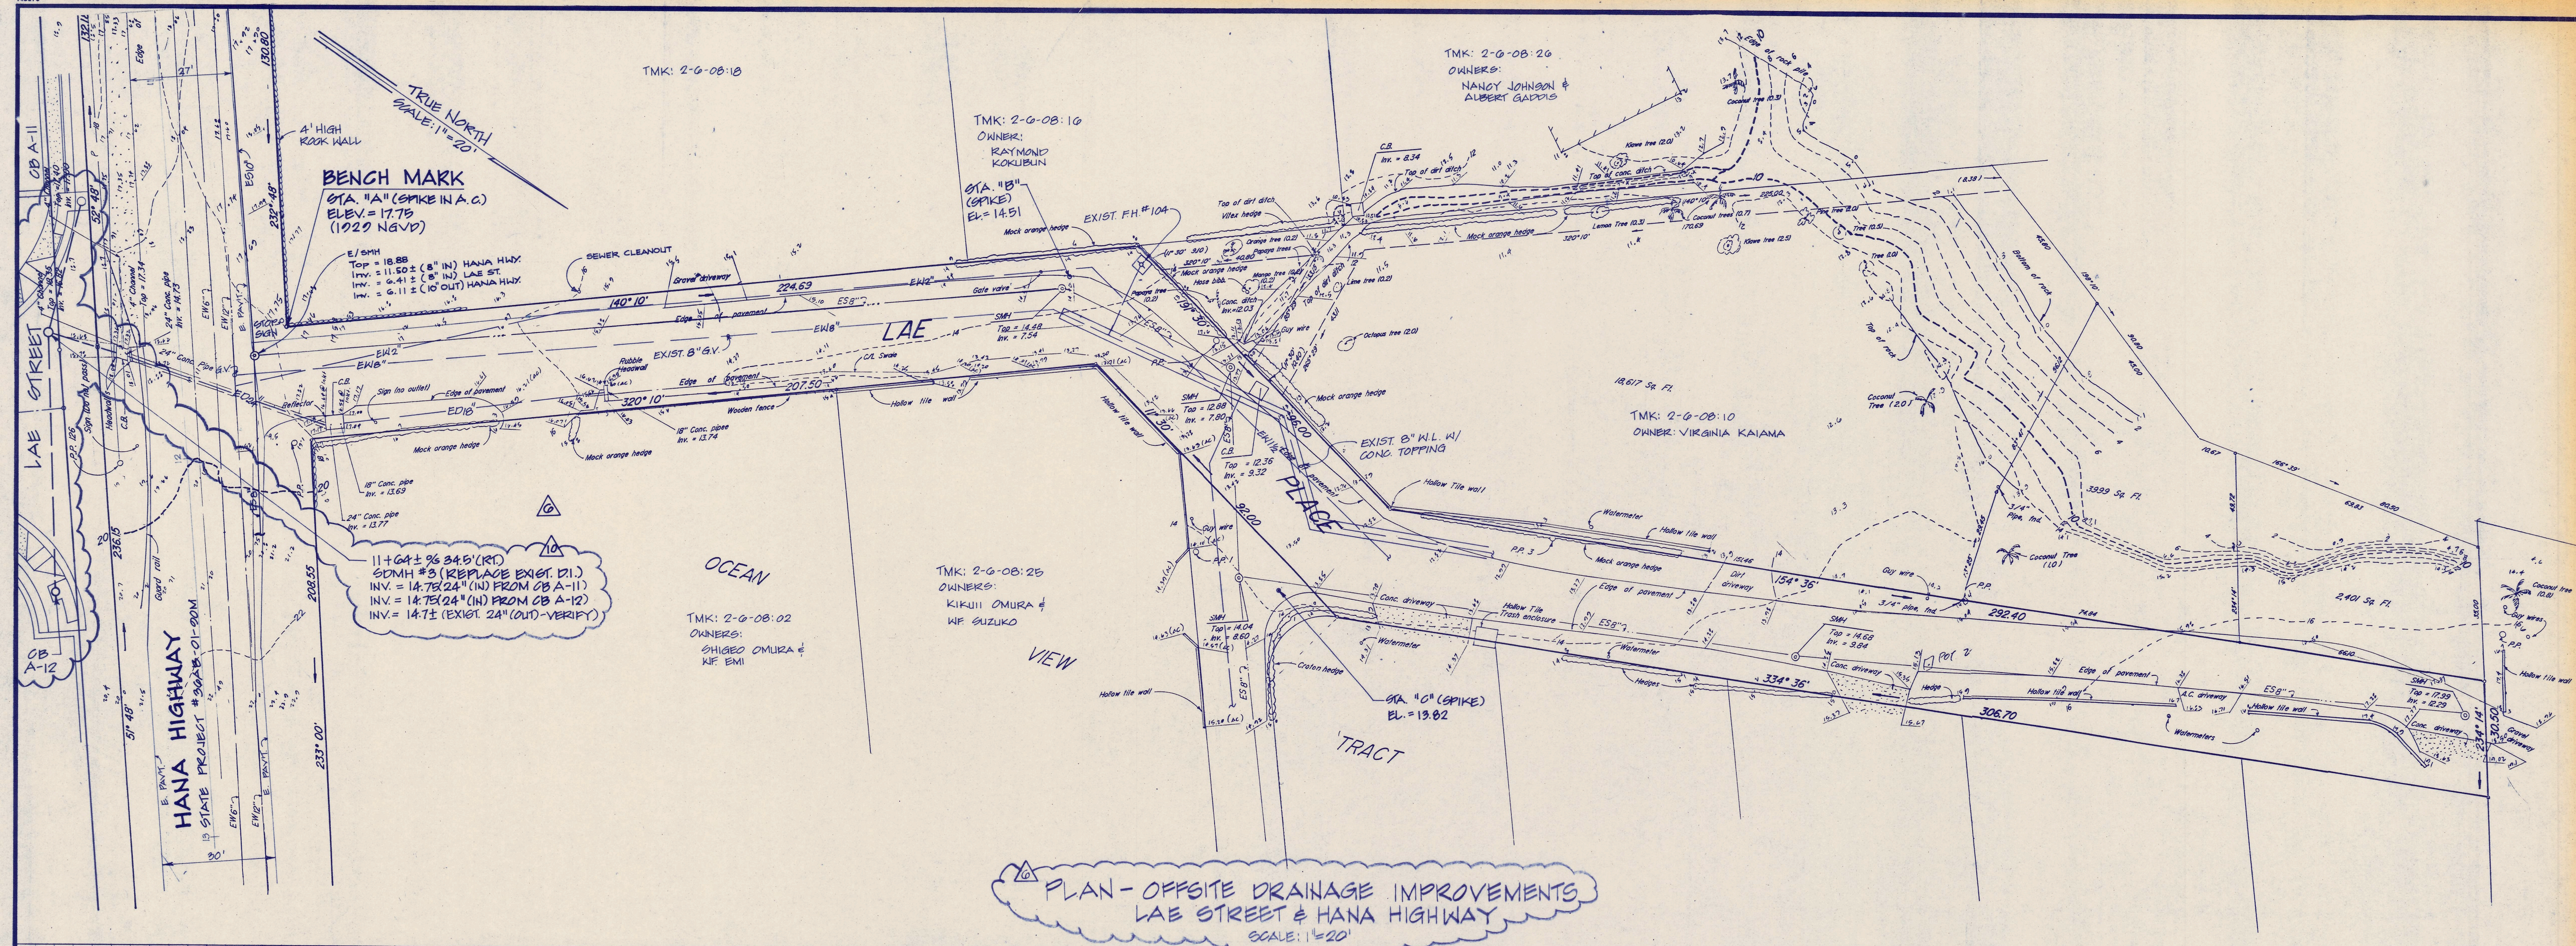

10	ADDITIONAL COMMENTS PER DAT (DRAINAGE AND ROAD IMPROVEMENTS).	9/22/95
10	OFFSITE DRAINAGE IMPROVEMENTS.	5/17/95
10	REVISIONS AFTER BID	4/24/05

RICHARD M. SATO & ASSOCIATES, INC.
CONSULTING ENGINEERS • CIVIL & STRUCTURAL
HONOLULU, OAHU, HAWAII • WAILUKU, MAUI, HAWAII
MAKANA SUBDIVISION
T.M.K.: 2-5-05: 57
PAIA, HAMAKUAPOKO, MAUI, HAWAII

PLAN & PROFILE - OFFSITE DRAINAGE IMPROVEMENTS LAE ST. / HANA HWY.	
APPROVED:	APPROVED:
DATE	DATE
DATE	DATE